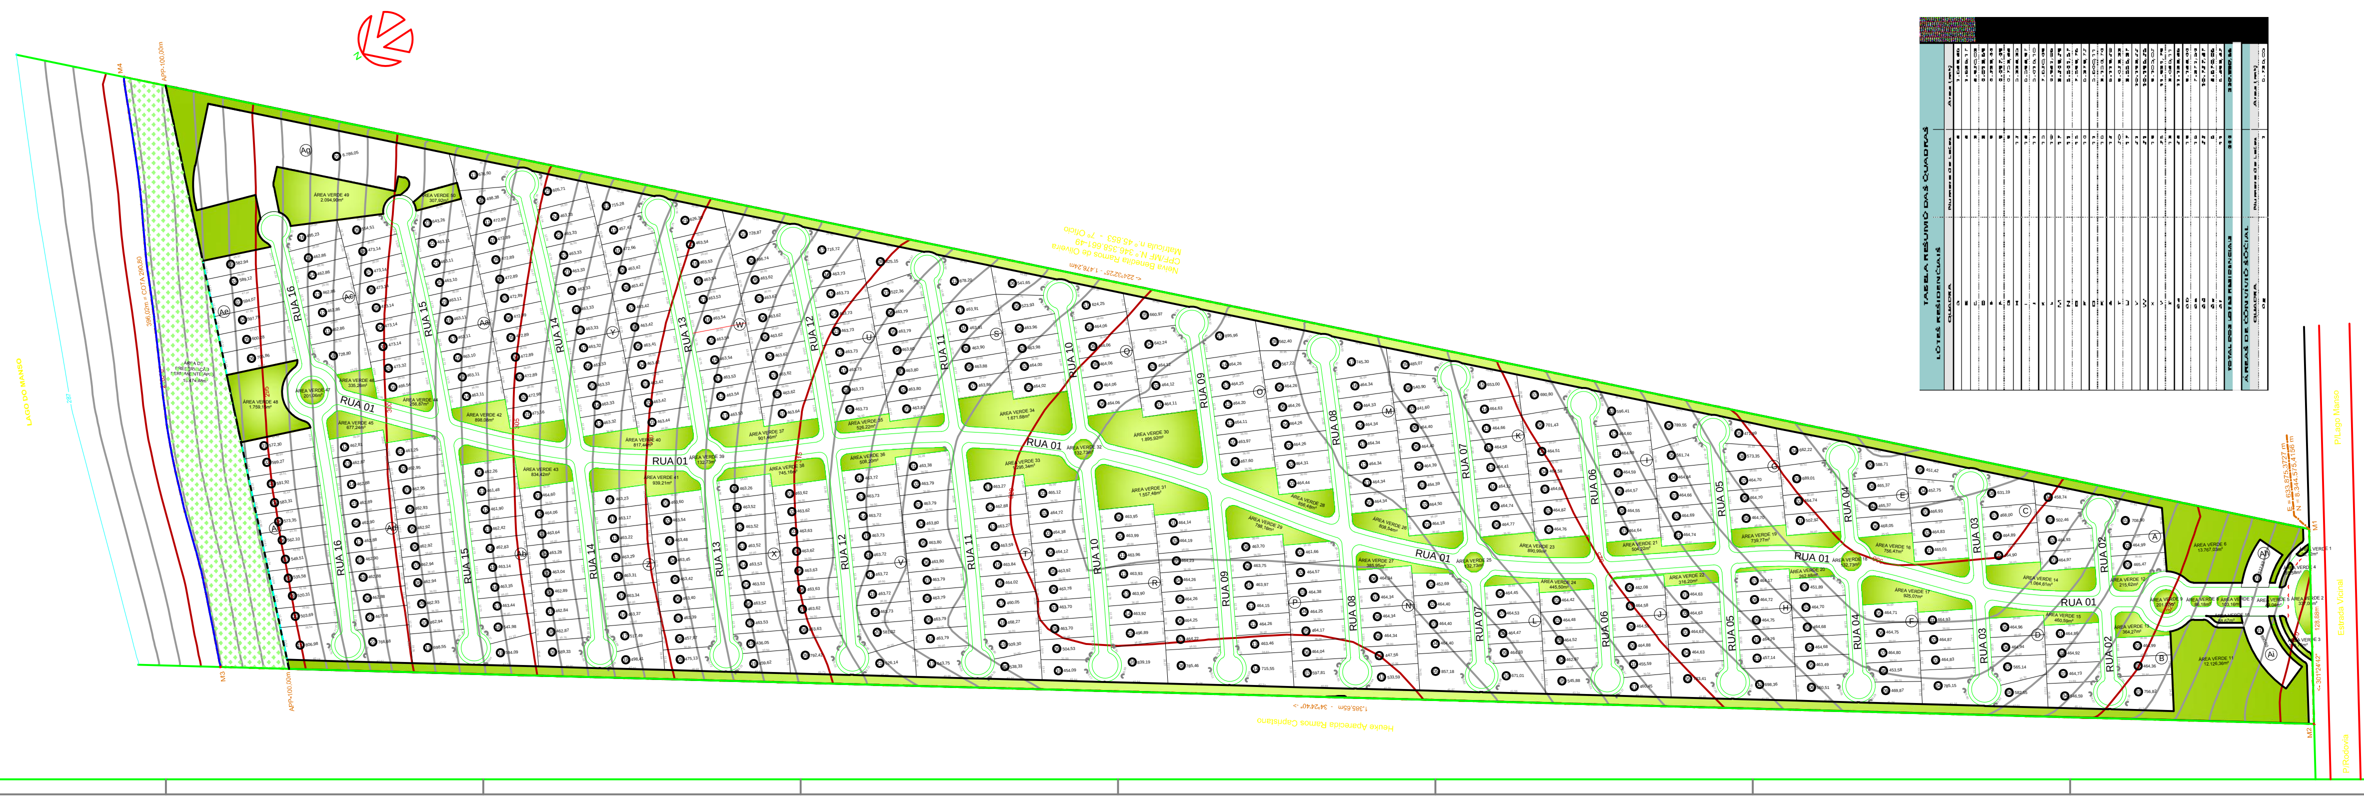

TABELA RESUMO DAS QUADRAS

LOTES RESIDENCIAIS

QUADRA	Número de Lotes	Área (m²)
A	[illegible]	[illegible]
B	[illegible]	[illegible]
C	[illegible]	[illegible]
Aa	[illegible]	[illegible]
Ab	[illegible]	[illegible]
Ac	[illegible]	[illegible]
Ad	[illegible]	[illegible]
Ae	[illegible]	[illegible]
Af	[illegible]	[illegible]
TOTAL DOS LOTES RESIDENCIAIS	[illegible]	[illegible]

ÁREAS DE CONVÍVIO SOCIAL

QUADRA	Número de Lotes	Área (m²)
Ag	[illegible]	[illegible]

PROJETO URBANÍSTICO

FOLHA ÚNICA

PROJETO: CONDOMÍNIO RESIDENCIAL PORTO DO MANSO

PROPRIETÁRIAS: SABARÁ NEGÓCIOS E PARTICIPAÇÕES LTDA

LOCAL: BAIRRO DO MANSO
CHAPADA DOS GUIMARAES-MT

ESCALA: 1:1000

SITUAÇÃO SEM ESCALA

VIDE PLANTA

DECLARAÇÃO

DECLARO QUE A APROVAÇÃO DO PROJETO NÃO IMPLICA A PREFEITURA NO RECONHECIMENTO DO DIREITO DE PROPRIEDADE NO REFERIDO IMÓVEL

PROPRIETÁRIO

SABARÁ NEGÓCIOS E PARTICIPAÇÕES LTDA

AUTOR DO PROJETO E RESP. TÉCNICO

MARCOS ROBERTO GUARIZZO

ENGENHEIRO CIVIL

CREA 5061638170

FONE: (19) 3808-2018

ÁREAS

ÁREAS	m²	%
ÁREA DOS LOTES		
LOTES RESIDENCIAIS (444 unid.)	220.330,65	60,63
ÁREAS DE CONVÍVIO SOCIAL (3 unid.)	8.193,87	2,25
SUB TOTAL 1 (447 unid.)	228.524,52	62,88
ÁREAS PÚBLICAS		
SISTEMA VIÁRIO	63.927,75	17,59
ÁREA INSTITUCIONAL (equip. urbanos e san.)		
SUB TOTAL 2	63.927,75	17,59
ESPAÇOS LIVRES DE USO PÚBLICO		
ÁREAS VERDES	55.500,85	15,27
APP	15.474,88	4,26
SUB TOTAL 3	70.975,73	19,53
ÁREA LOTEADA = TOTAL DA GLEBA	363.428,00	100,00%